


HOUSE LOCATION SURVEY

ADDRESS: 2701 YOUNGS DRIVE

THIS SURVEY IS NOT INTENDED TO BE USED AS AN AID FOR THE CONSTRUCTION OF FENCES AND/OR OTHER IMPROVEMENTS. FENCE LOCATIONS ARE APPROXIMATE AND DO NOT CERTIFY AS TO OWNERSHIP.

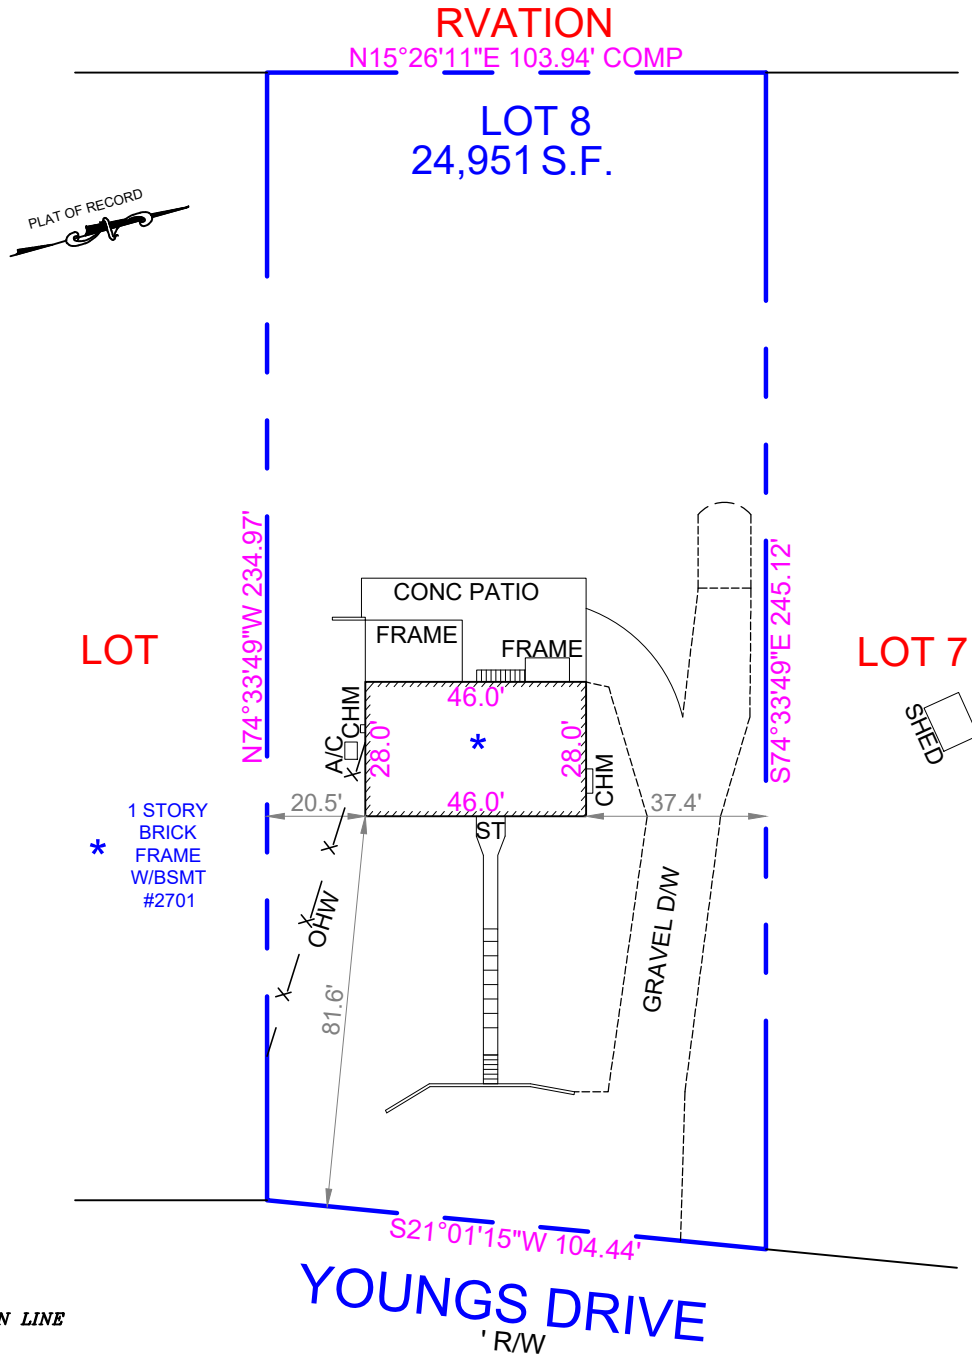

DRAWN BY: BF

SURVEYOR'S CERTIFICATE

I HEREBY CERTIFY THAT I HAVE SURVEYED THE PROPERTY SHOWN HEREON FOR THE PURPOSE OF LOCATING THE IMPROVEMENTS ONLY, AND THE PROPERTY CORNERS HAVE NOT BEEN ESTABLISHED OR SET, UNLESS OTHERWISE NOTED. WE ASSUME NO RESPONSIBILITY, OR LIABILITY FOR ANY RIGHT-OF-WAYS ON THE RECORD OR EASEMENTS RECORDED OR UNRECORDED NOT APPEARING ON THE RECORDED PLAT OR MENTIONED IN THE DEED REFERED TO HEREON. NO TITLE REPORT WAS FURNISHED.

LAND MARX, LLC.

8843 GREENBELT ROAD SUITE 334
 LANHAM, MD 20770
 PHONE 301-368-1944
 FAX 301-794-8751
 LANDPRO@MAIL.COM

HOUSE LOCATION SURVEY
 BULL RUN MOUNTAIN
 LOT 4 SECTION EIGHT
 BOOK 593 PAGE 135
 EVERGREEN DISTRICT
 PRINCE WILLIAM COUNTY, VIRGINIA

SCALE: 1" = 40'

DATE: 7/17/22

PROFESSIONAL SEAL

DATE

FILE: #2701 YOUNGS DRIVE

CASE: # 0